HAWAI'I PACIFIC UNIVERSITY

NEW HEALTH SCIENCE CENTER RELOCATION TO WATERFRONT PLAZA

ROOM CRITERIA

PERKINS+WILL

GENERAL CLASSROOM

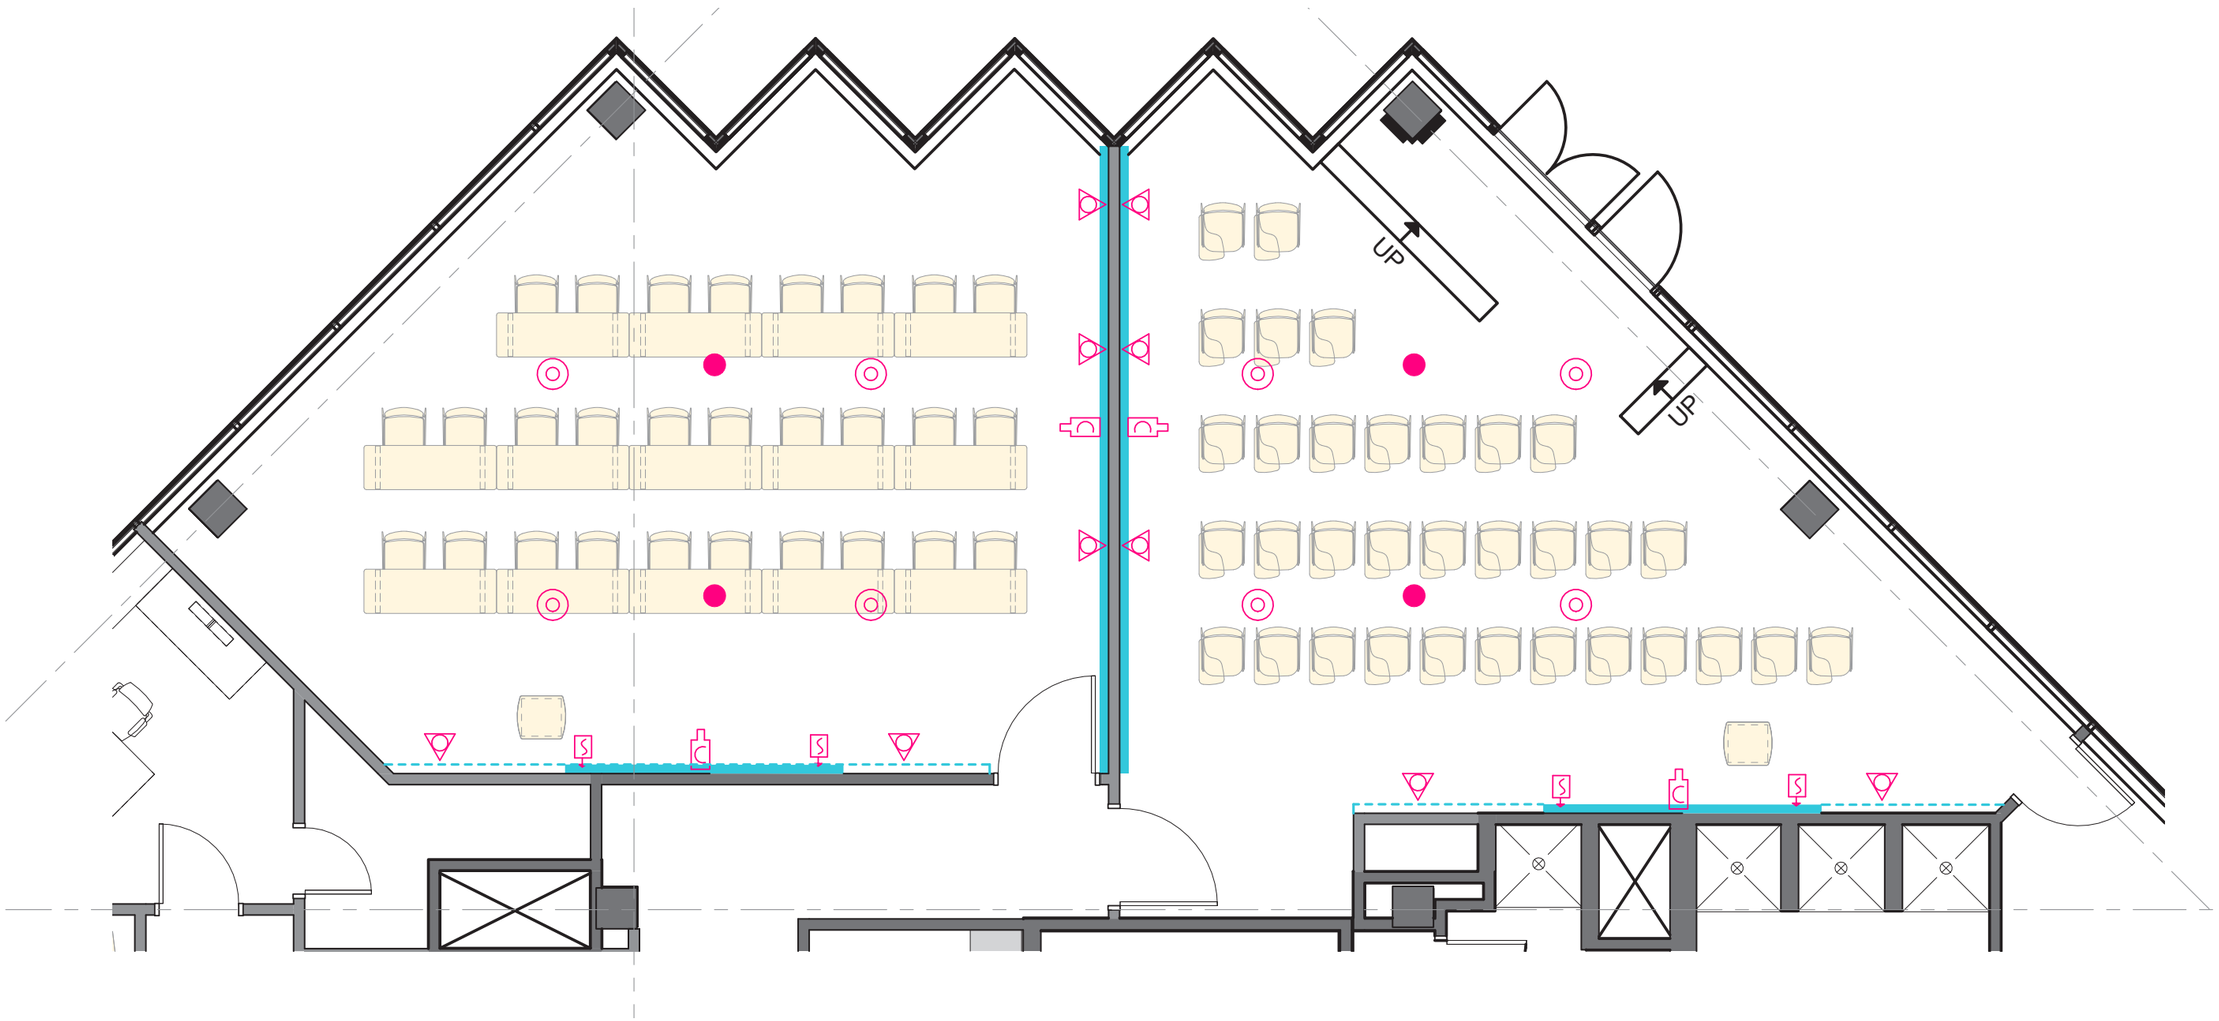

LEGEND

- CEILING MOUNTED MICROPHONE
- CEILING MOUNTED CAMERA
- WALL MOUNTED CAMERA
- WALL MOUNTED SPEAKER
- CEILING MOUNTED SPEAKER
- FLOOR MOUNTED POWER+DATA
- WALL MOUNTED POWER+DATA
- E.R. EQUIPMENT CREDENZA
- AV WALL PLATE
- AV FLOOR BOX
- COMPUTER
- MONITOR
- MOBILE
- FIXED
- 6'-0" x 6'-0" GRID TO REPRESENT INFRASTRUCTURE LOCATION OPTIONS (POWER/DATA/AV/IT) IN CEILING AND FLOOR AS REQUIRED
- FLAT SCREEN MONITOR
- WHITEBOARD/WRITABLE WALL
- PROJECTION SCREEN
- SHORT THROW PROJECTOR